
Installation example
Load = non-trafficked

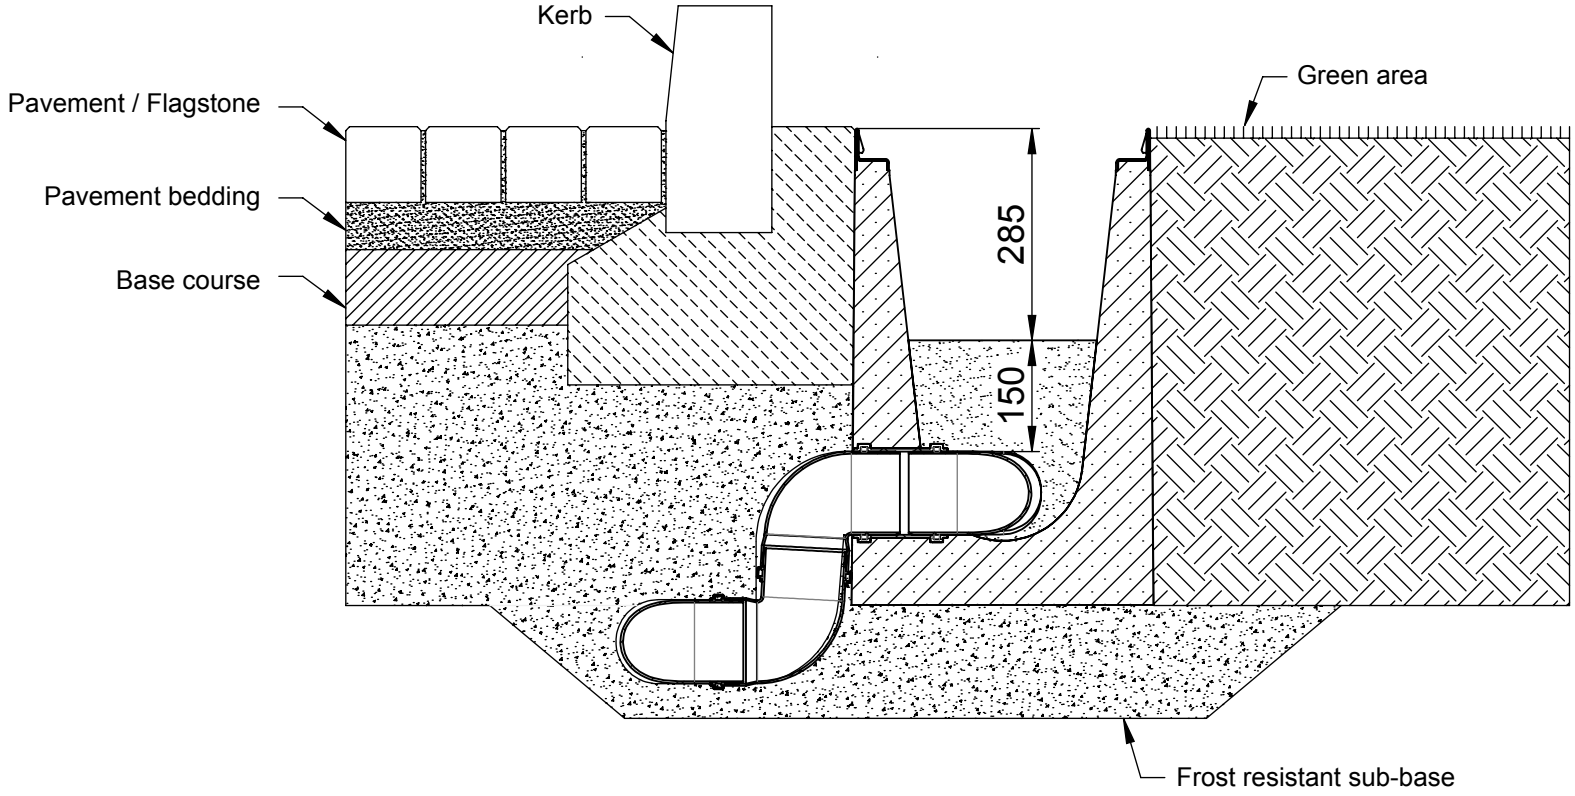

The installation examples / advise constantly are adapted to the technical conditions.
With new editions older expenditures lose their validity.
Before planning or installation please verify the current version at www.hauraton.com
In building construction is a sealing layer below the channels necessary.

** Not for use in continousely frequented areas of carriageways or motorways

Applying to following systems:

DRAINFIX CLEAN 300

DRAINFIX CLEAN 400

Date: 24.09.2014	Our general installation instructions apply.	Format DIN A4	
		scale 1:10	
92_0000040074 Einbaubeispiel www		Category according to EN 1433 / DIN 19580	V14
DRF-CLEAN-FF-S-300 Typ 01H Einbaubeispiel unbefahrene Fläche			

hauraton
Unit 4, Frenchs Avenue
LU6 1BH Dunstable /
Bedfordshire
Tel. +44 1582 50 1380
Fax +44 1582 50 1399
technical@hauraton.co.uk