
# Installation example
# Pavement class C 250

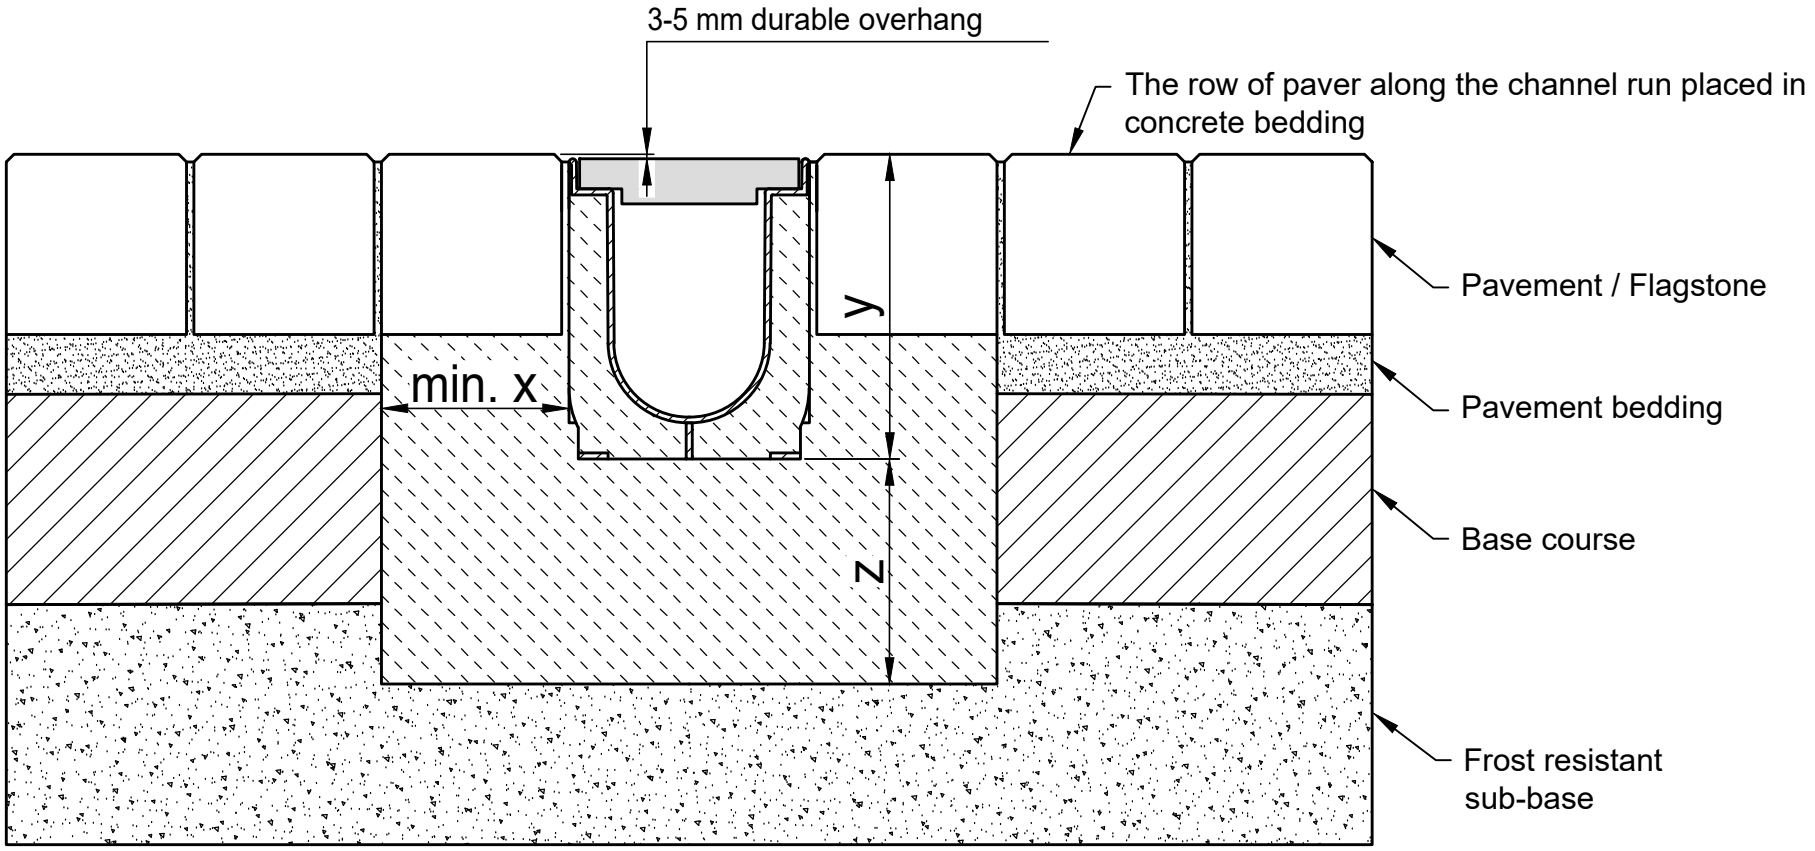


* y = Channel height plus camber

| Category according to EN 1433 / DIN 19580 | | A 15 | B 125 | C 250 | D 400** | E 600 | F 900 |
|---|---|---|---|---|---|---|---|
| Foundation: width x / thickness z / height y (in cm) | | | | 10 / 15 / * | | | |
| The named concrete quality is a minimum quality | | | | | | | |
| EN 206-1 / DIN 1045-2 | without danger of frost on the lateral support | | | C 20/25 | | | |
| | with danger of frost on the lateral support | | | C 30/37 XD 1 | | | |

Applying to following systems:

**RECYFIX PRO 100, 150, 200, 300**
**RECYFIX NC 100, 150, 200, 300**
**SERVICE CHANNEL RECYFIX PRO 200, 300**

The installation examples / advise constantly are adapted to the technical conditions.
With new editions older expenditures lose their validity.
Before planning or installation please verify the current version at www.hauraton.com
In building construction is a sealing layer below the channels necessary.

** Not for use in continuously frequented areas of carriageways or motorways

Date: 24.10.2018

Our general installation instructions apply.

Format DIN A4

scale 1:5

0000039929.dwg EBBw

RF-PRO-100 Typ 010 Rinnenunterteil Einbaubeispiel Klasse C 250 in Pflaster


hauraton
Unit 4, Frenchs Avenue
LU6 1BH Dunstable / Bedfordshire
Tel. +44 1582 50 1380
technical@hauraton.co.uk