Installation Example
Pavement Class A 15

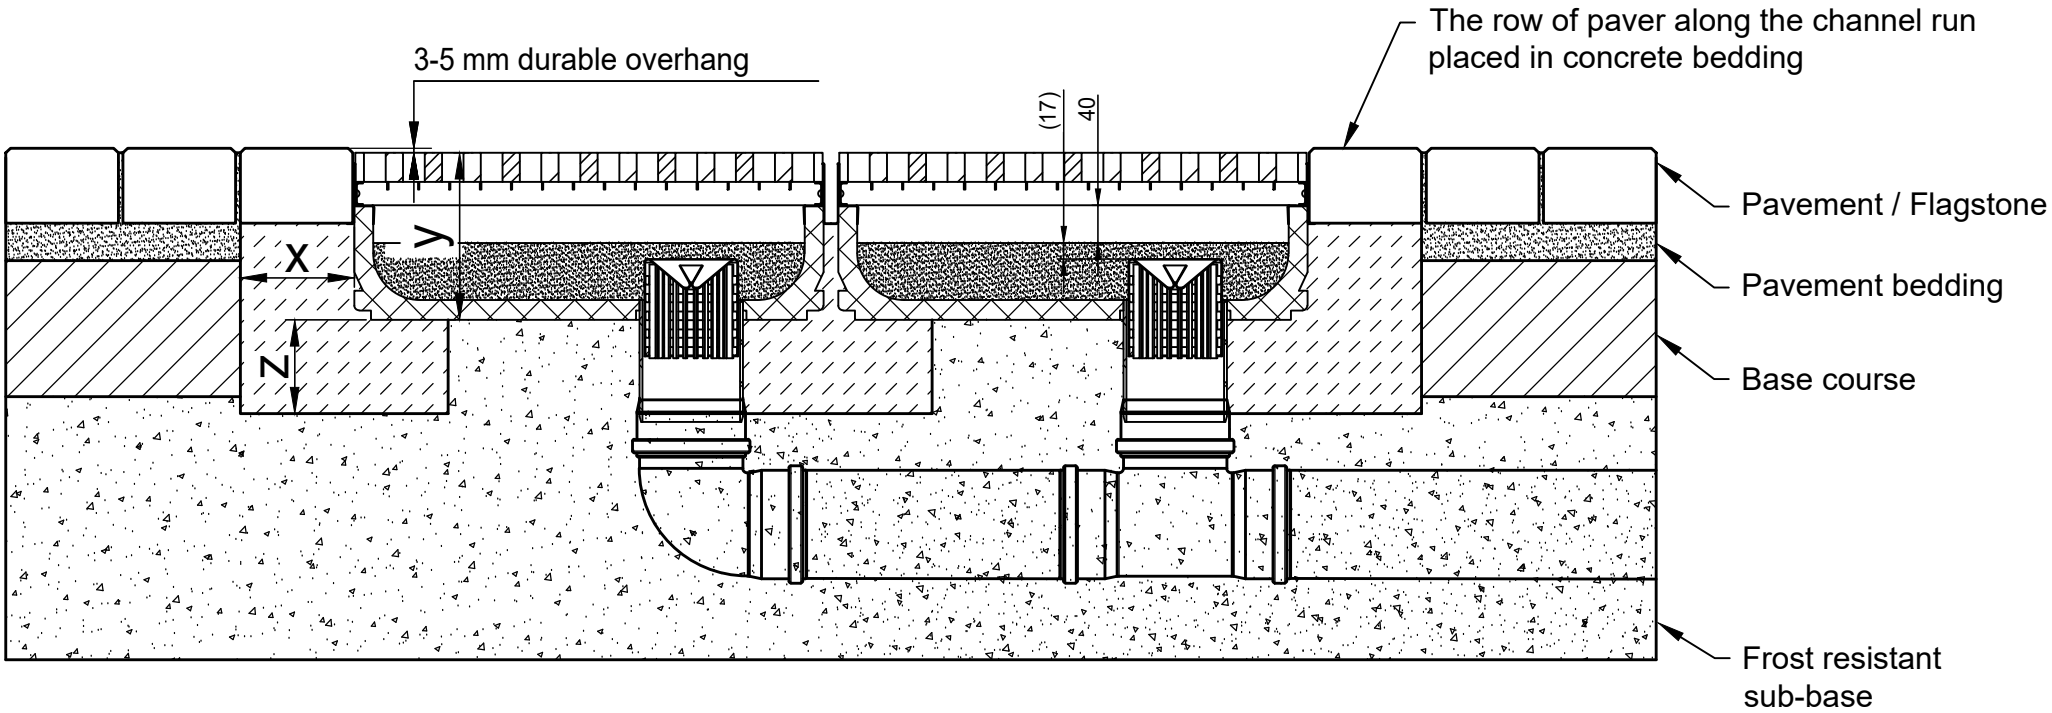

* y = Channel height plus camber

Category according to EN 1433 / DIN 19580		A 15	B 125	C 250	D 400**	E 600	F 900
Foundation: width x / height y / thickness z (in cm)		10 / 10 / 18					
The named concrete quality is a minimum quality							
EN 206-1 / DIN 1045-2	without danger of frost on the lateral support	C 25/30 X0					
	with danger of frost on the lateral support	C25/30 XF3					

Applying to following systems:

SPORTFIX CLEAN 460 particle trap element

The installation examples / advise constantly are adapted to the technical conditions.
With new editions older expenditures lose their validity.
Before planning or installation please verify the current version at www.hauraton.com
In building construction is a sealing layer below the channels necessary.

** Not for use in continuously frequented areas of carriageways or motorways

Date: 23.09.2020

Our general installation instructions apply.

Format DIN A4

scale 1:8

0000117942.dwg EBBw

SF-CLEAN 460 Partikelfangrinne mit Ablauf Einbaubeispiel Klasse A 15 in Pflaster

hauraton
Unit 4, Frenchs Avenue
LU6 1BH Dunstable /
Bedfordshire
Tel. +44 1582 50 1380
technical@hauraton.co.uk